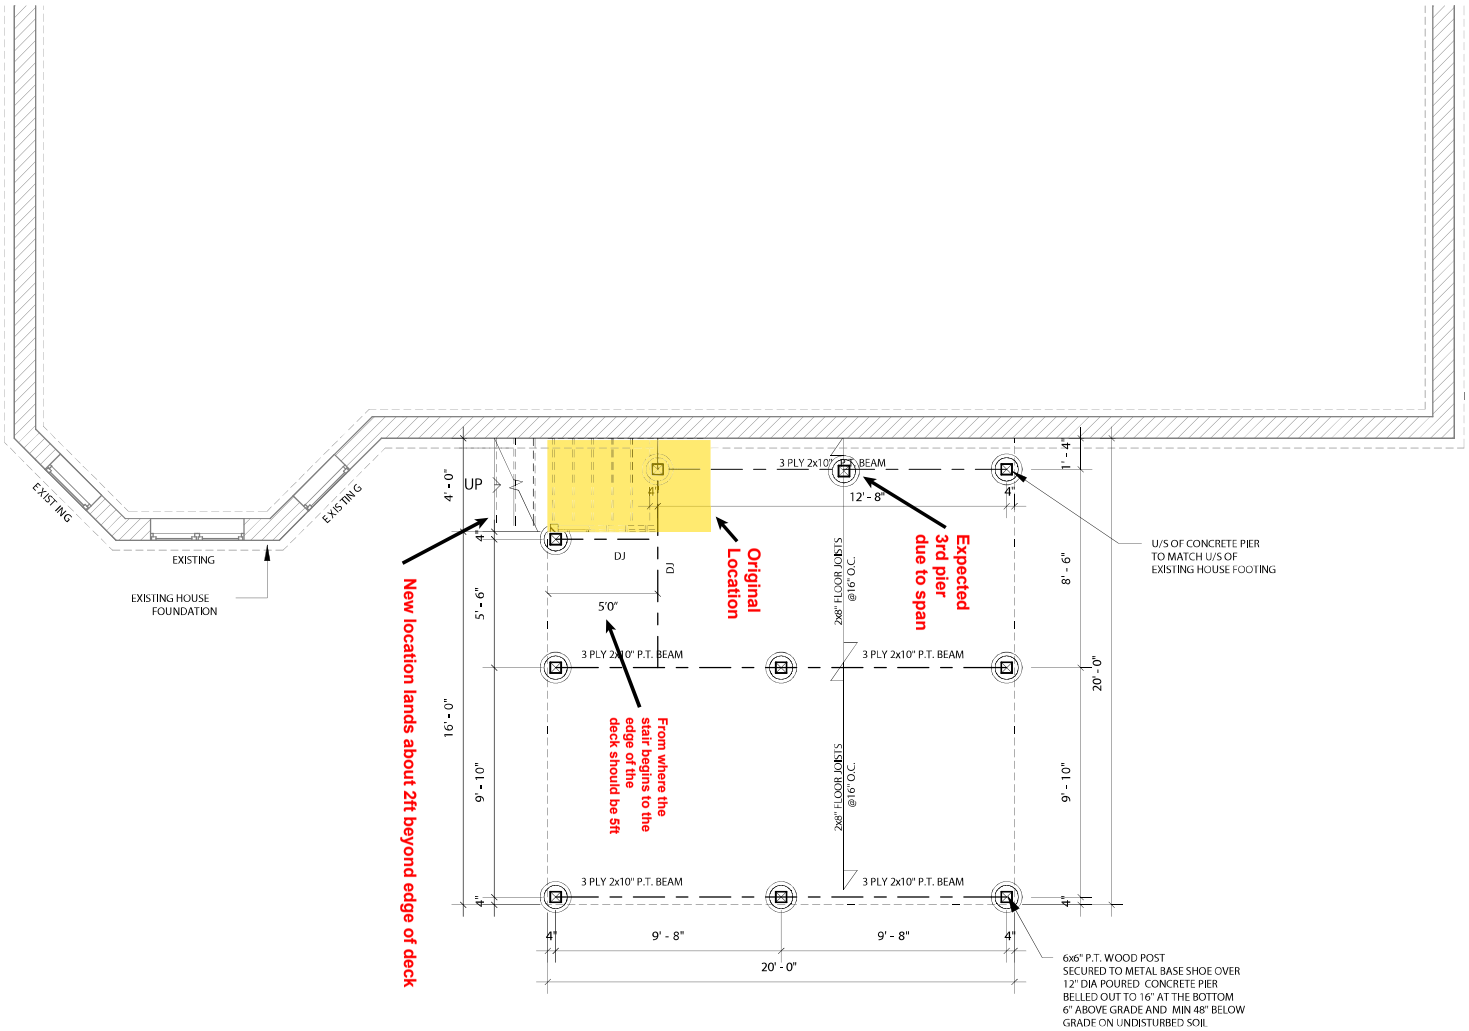

1 Proposed New Deck Foundation
3/16" = 1'-0"

DORION
Drafting & Design

JESSICA DORION
jdorion@doriondrafting.com
(705) 984 -3729

ENGINEER:

STAMP:

PROJECT:

Proposed Covered Deck

ADDRESS:

58 Fairway Crescent
Wasaga Beach, ON

No.	Description	Date
1	Review	Oct. 17, 2023

Proposed New Deck Foundation

Date:	Oct. 13, 2023
Drawn by:	DC
Checked by:	JD

A1.1

Scale: 3/16" = 1' -0"